


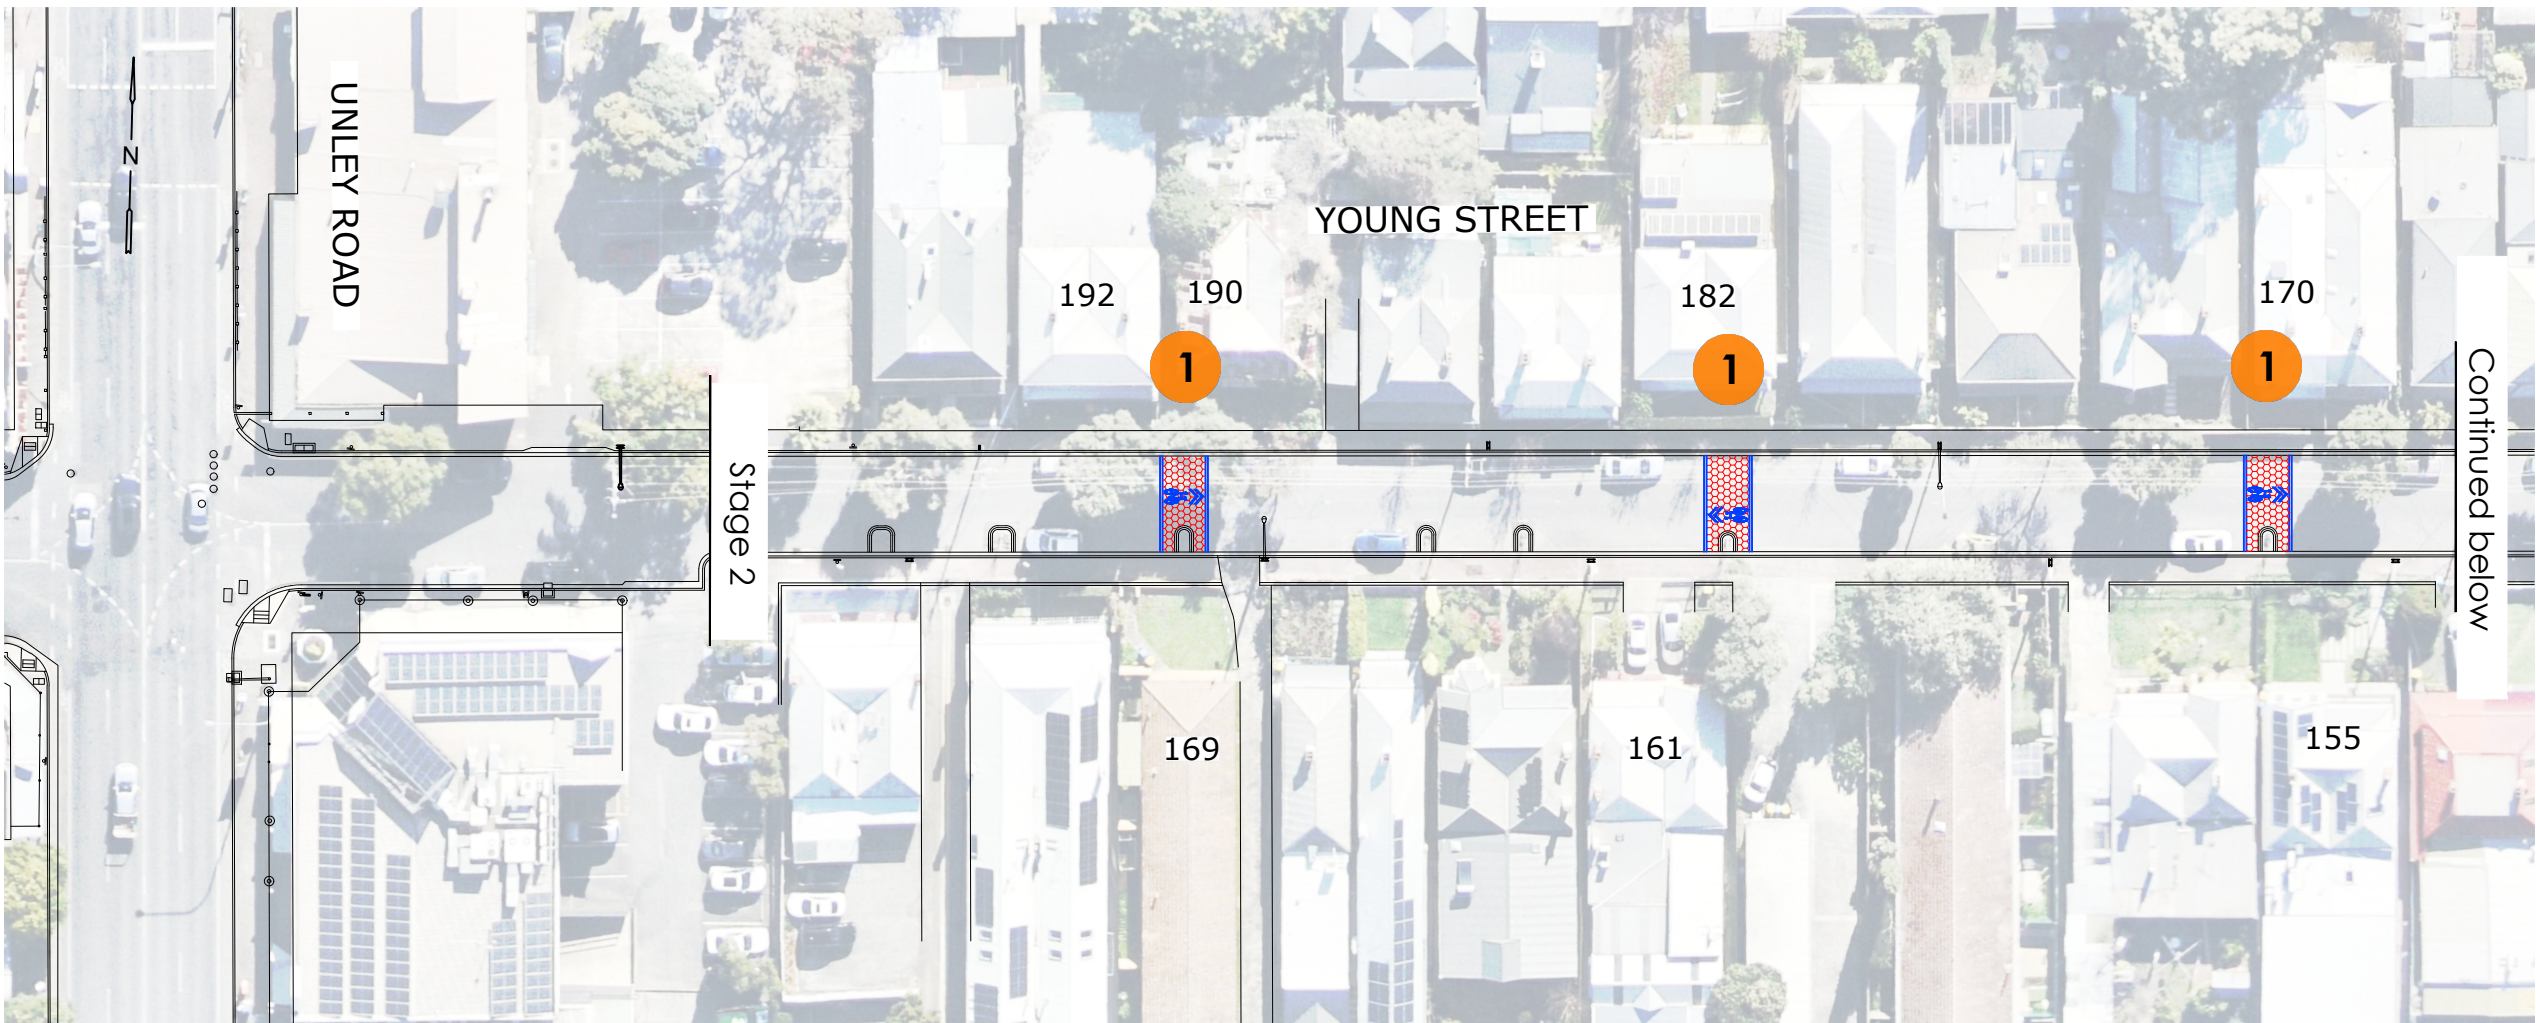


1 Sharrow bicycle marking on contrasting pavement


2 Bicycle marking with crossing arrows on contrasting pavement

3 Bicycle paths realigned, footpath widened and garden extended

4 Kerb extension with NO THROUGH ROAD signs

5 Sharrow bicycle marking on contrasting pavement and tree within kerb extension

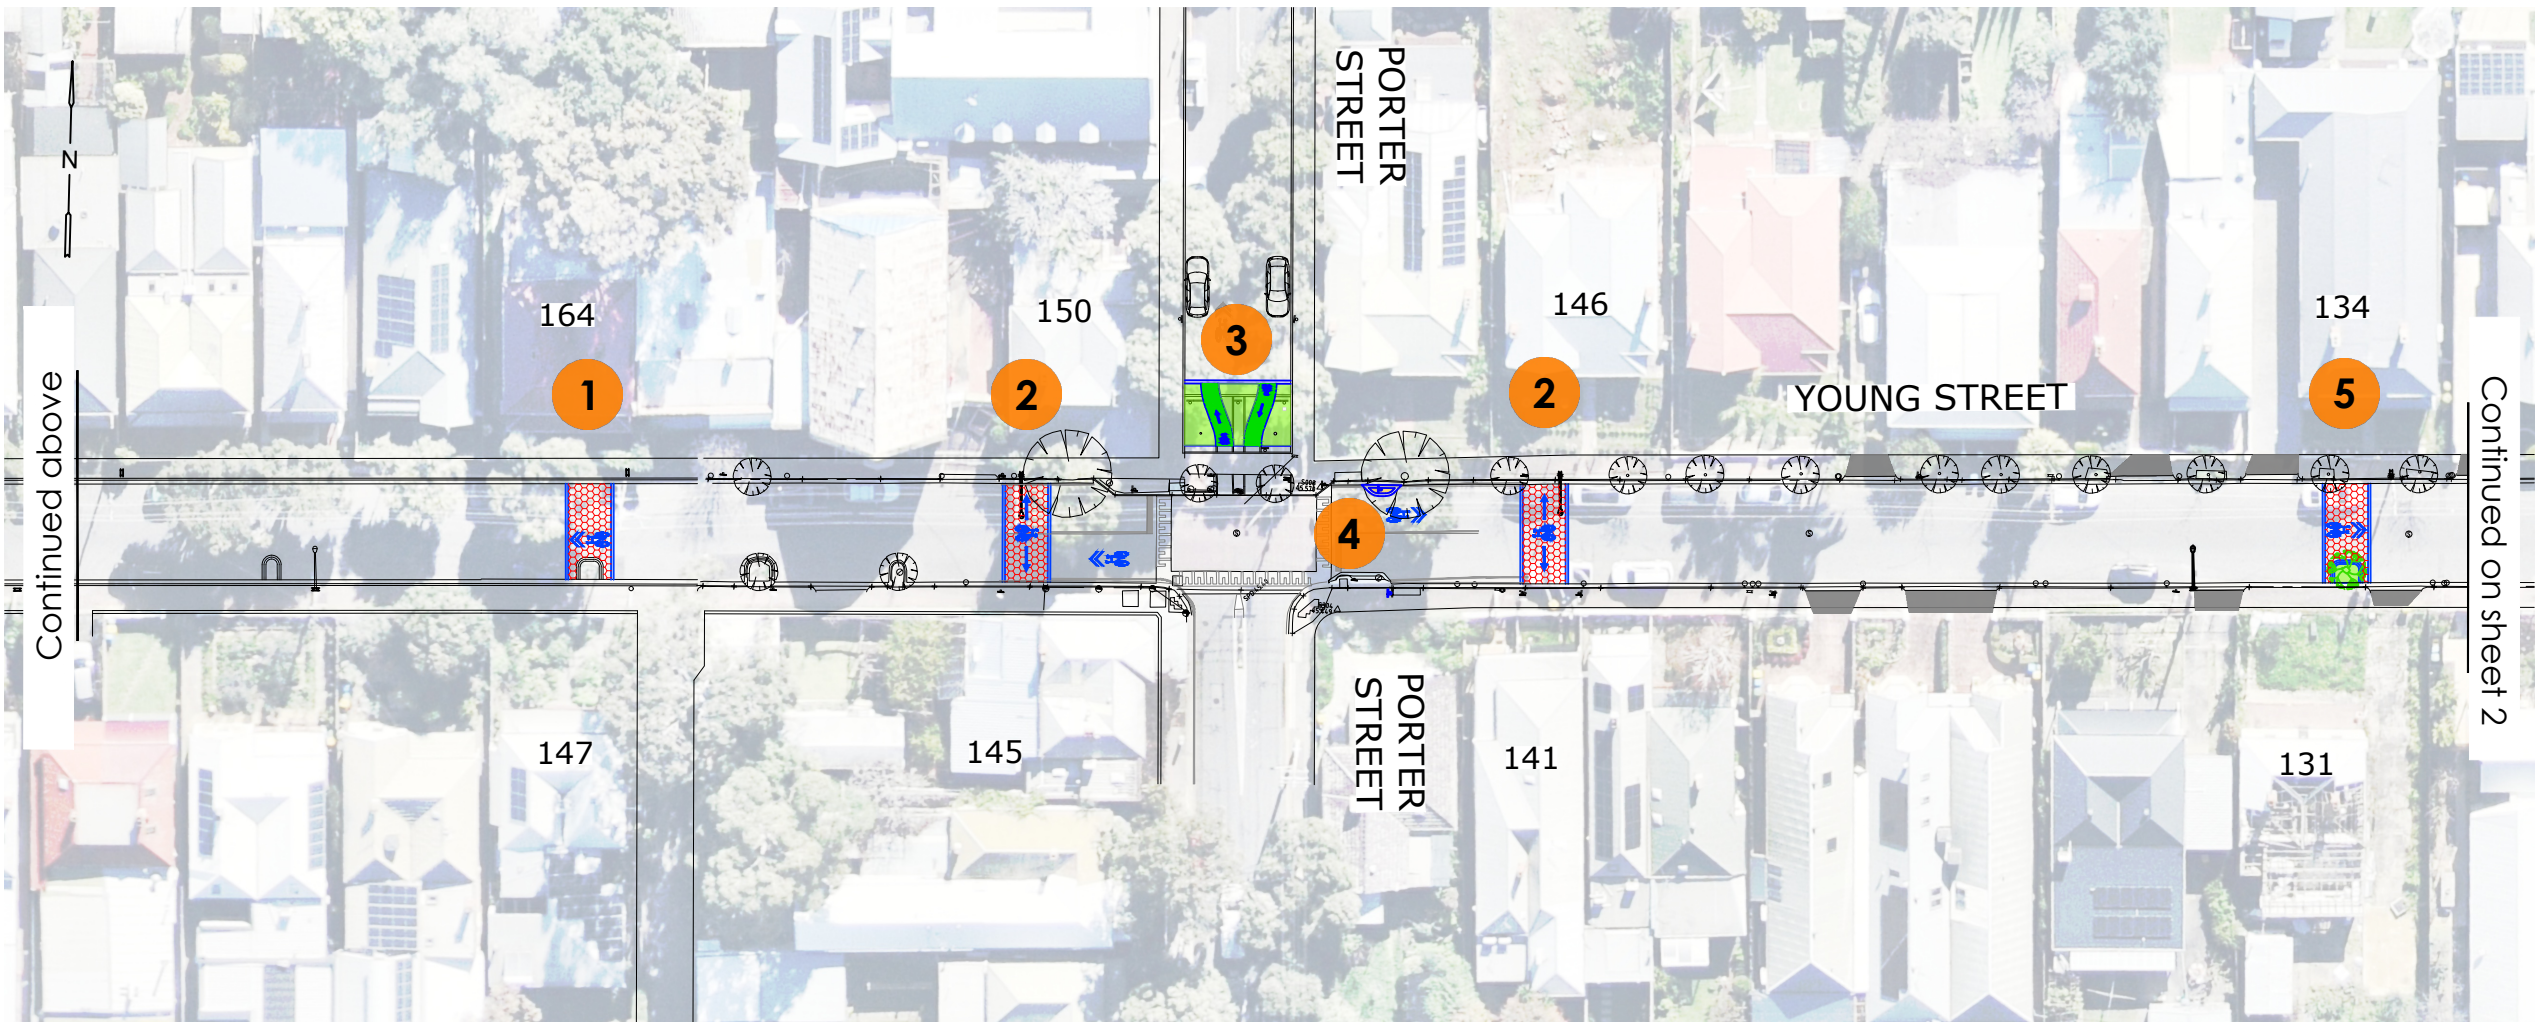

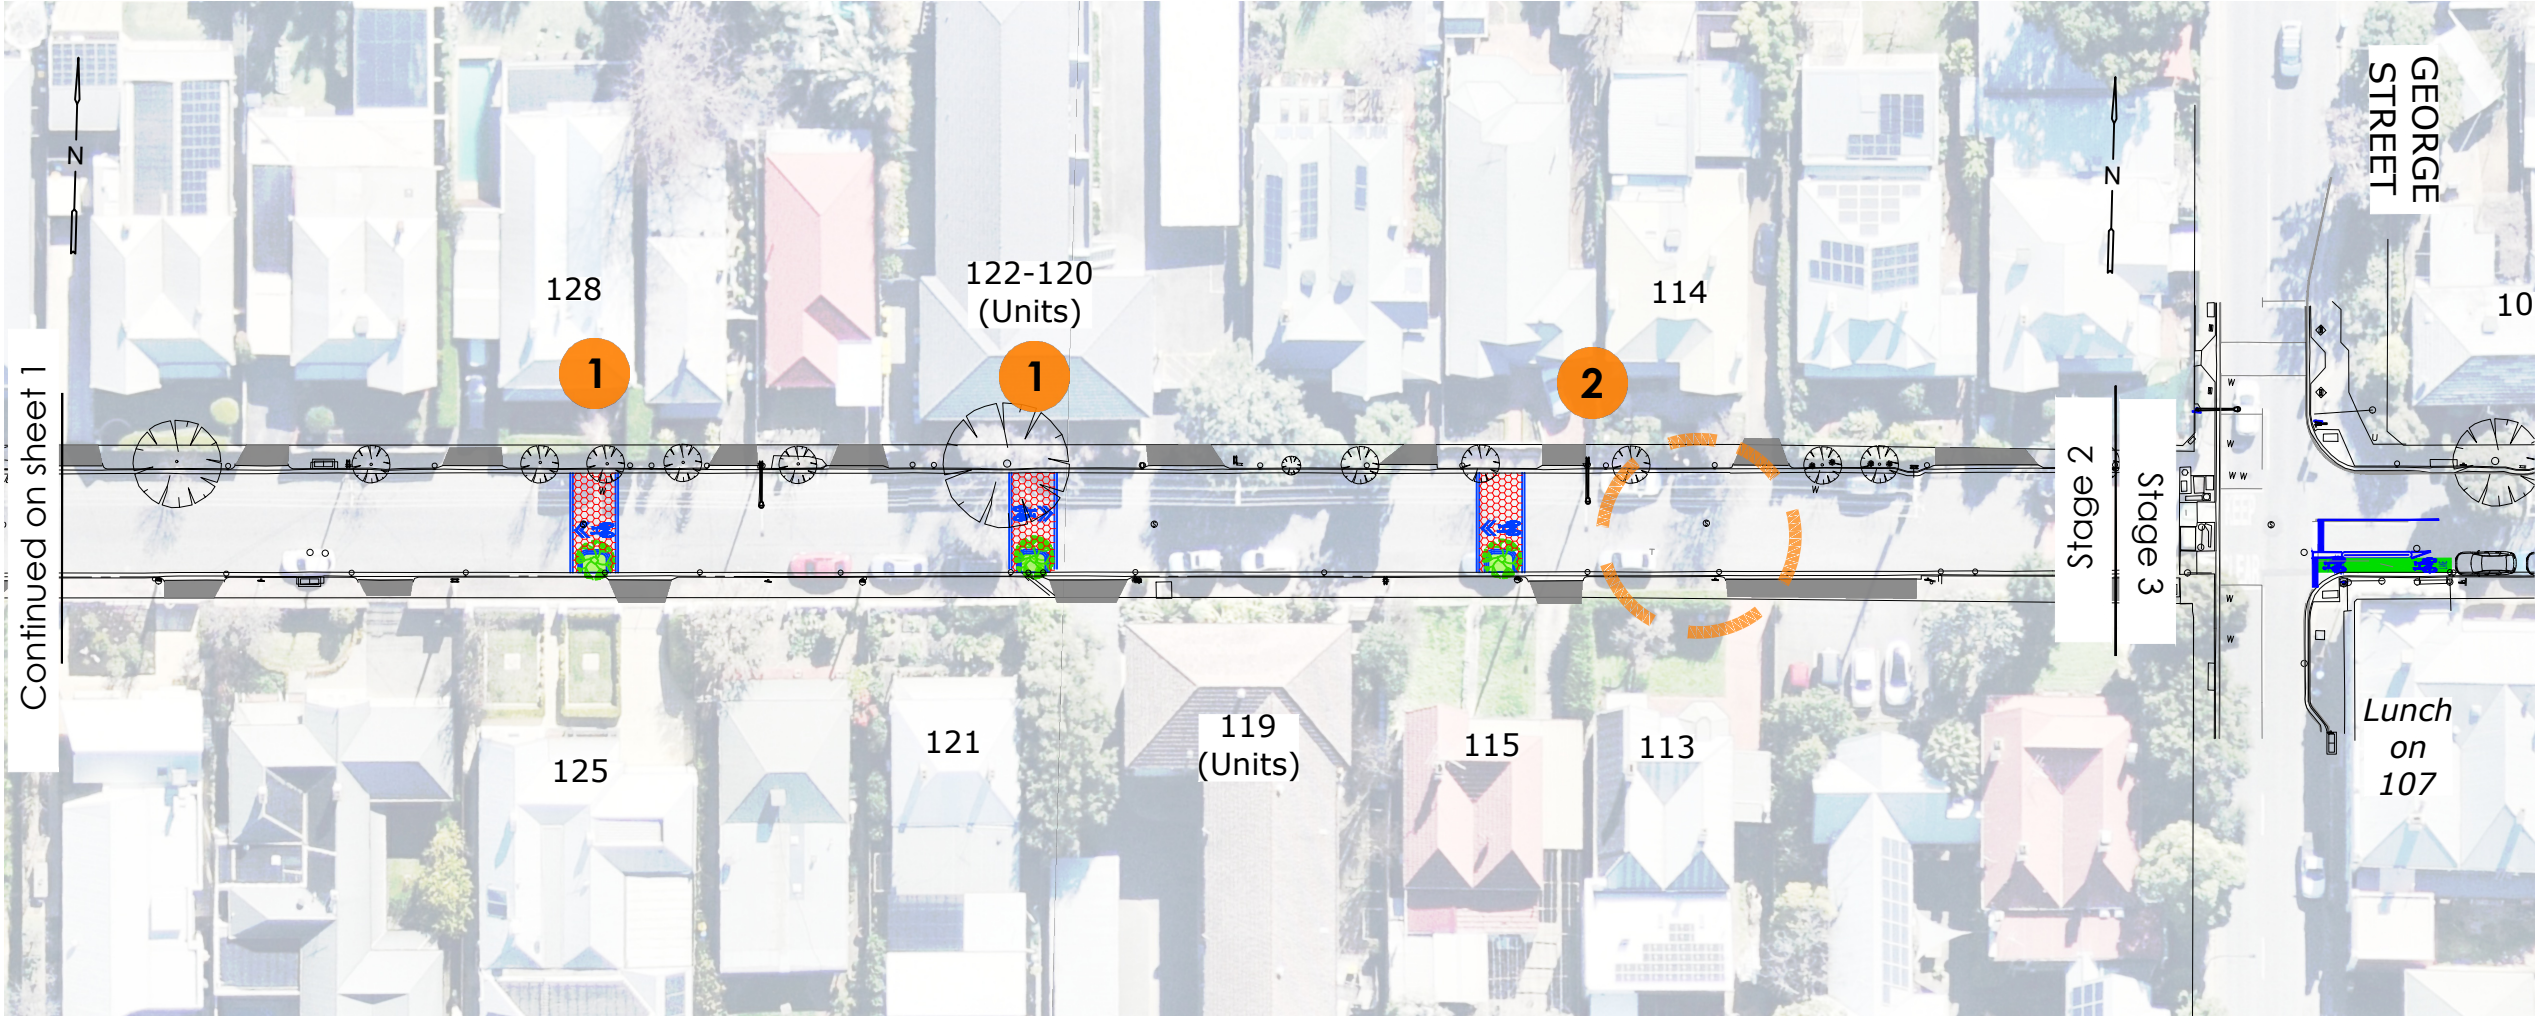

1 Sharrow bicycle marking on contrasting pavement and tree within kerb extension

2 Sharrow bicycle marking on contrasting pavement and tree within kerb extension. Relocated position