



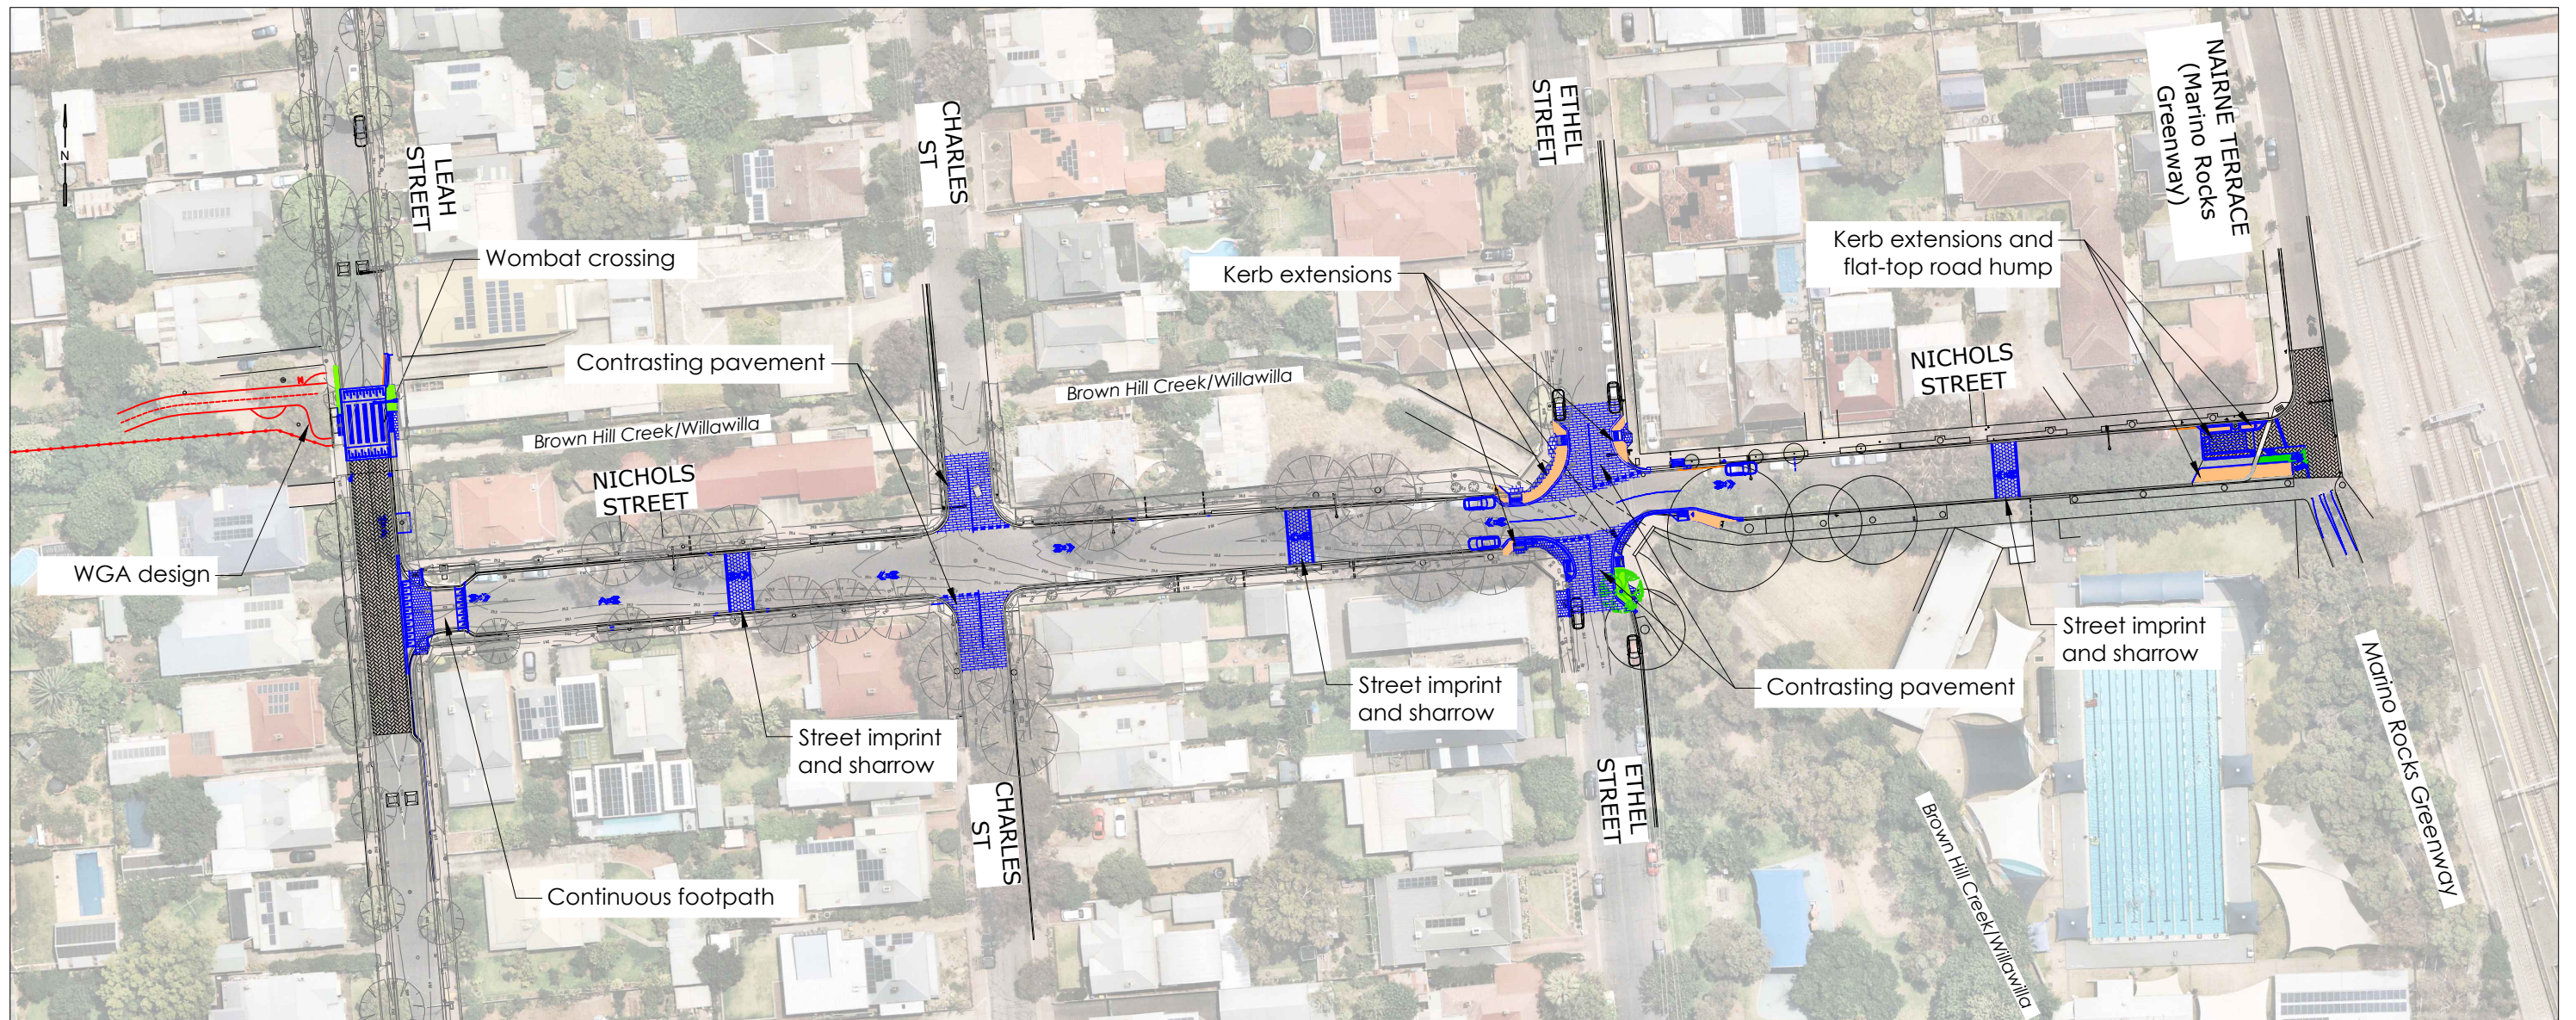

Wilberforce Walk Stage 4 Nichols Street

General Arrangement Sheet 5

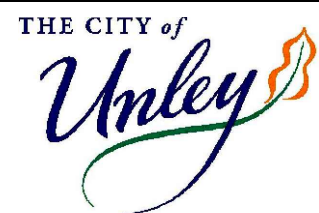

Civic Centre
181 Unley Road
Unley SA 5061

Telephone (08) 8372 5111
Facsimile (08) 8271 4886

Postal address:
PO Box 1
Unley SA 5061

Email pobox1@unley.sa.gov.au
Website www.unley.sa.gov.au

Notes

1. Design vehicle: Service Vehicle where currently accommodated.


DRAWN BY: C. Hardman

DATE: 3 July 2025

SCALE: 1:1000

SHEET SIZE: A3

EDITION: 6

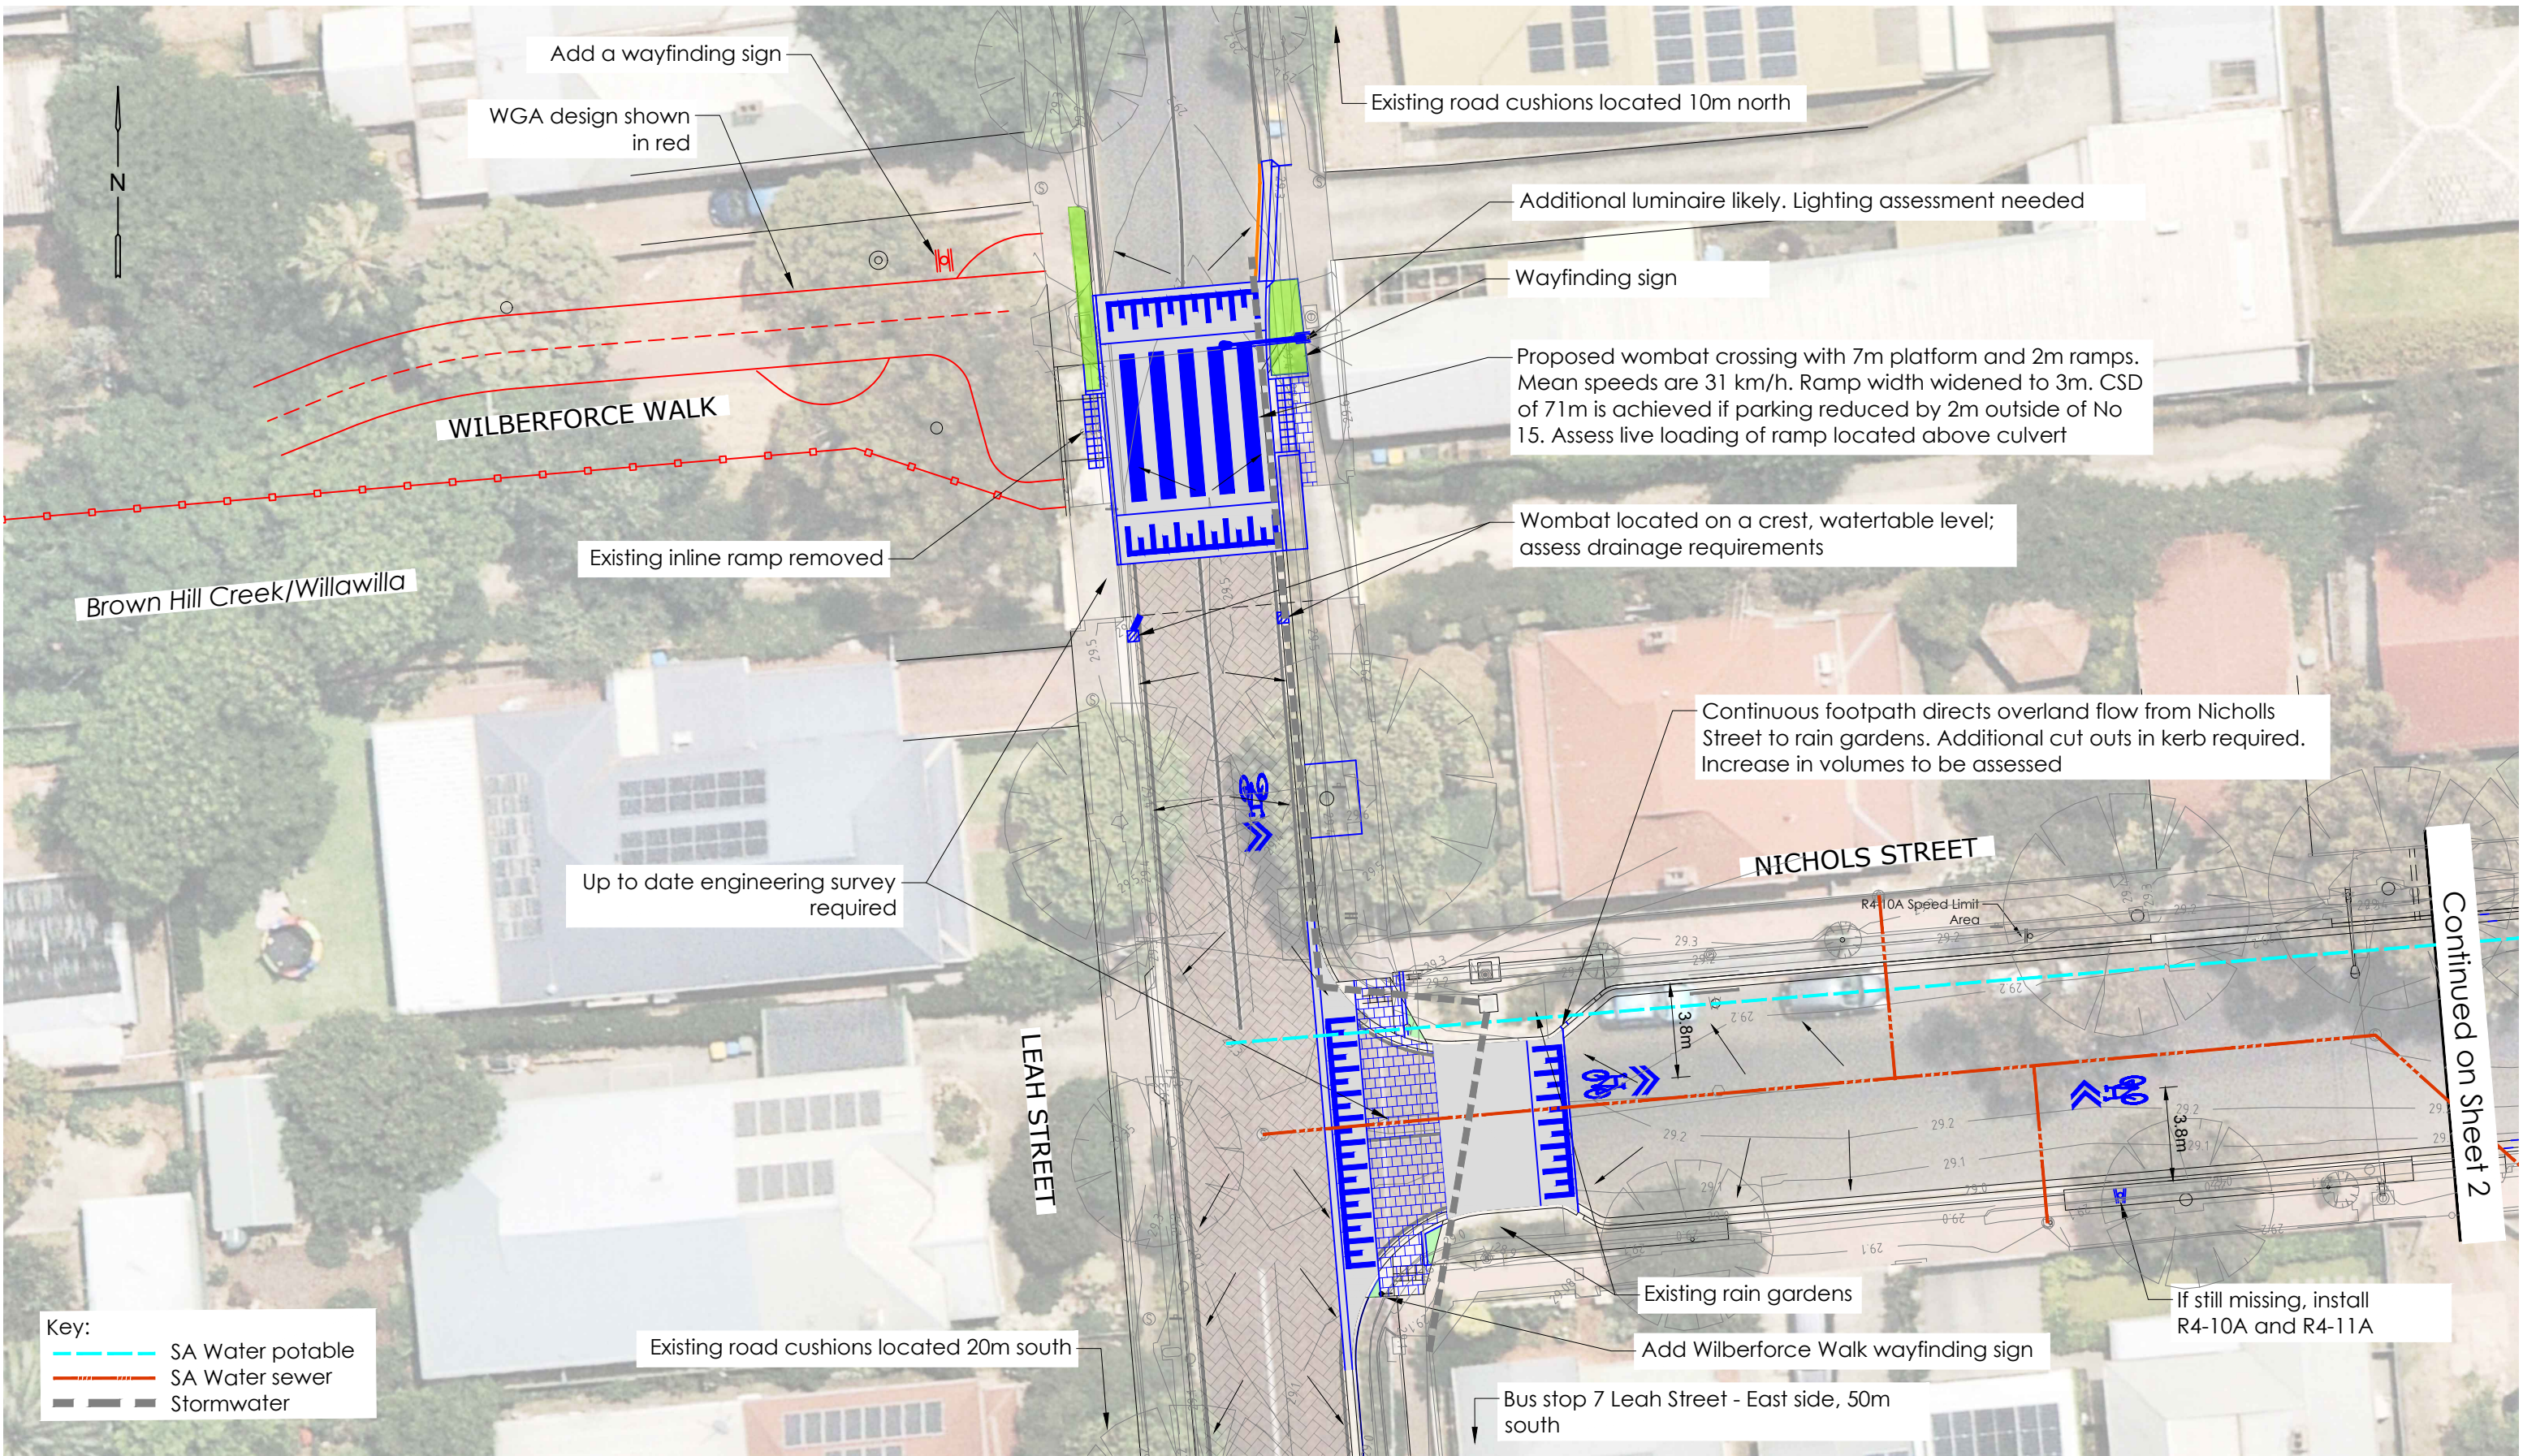

Wilberforce Walk Stage 4 Nichols Street




Civic Centre
181 Unley Road
Unley SA 5061
Telephone (08) 8372 5111
Facsimile (08) 8271 4886

Postal address:
PO Box 1
Unley SA 5061
Email pobox1@unley.sa.gov.au
Website www.unley.sa.gov.au


- Notes
1. Service Vehicle design vehicle where currently accommodated.
 2. No on-street parking spaces removed on this sheet.

DRAWN BY: C. Hardman
DATE: 26 June 2026
SCALE: 1:250
SHEET SIZE: A3
EDITION: 6

Concept
Sheet 1

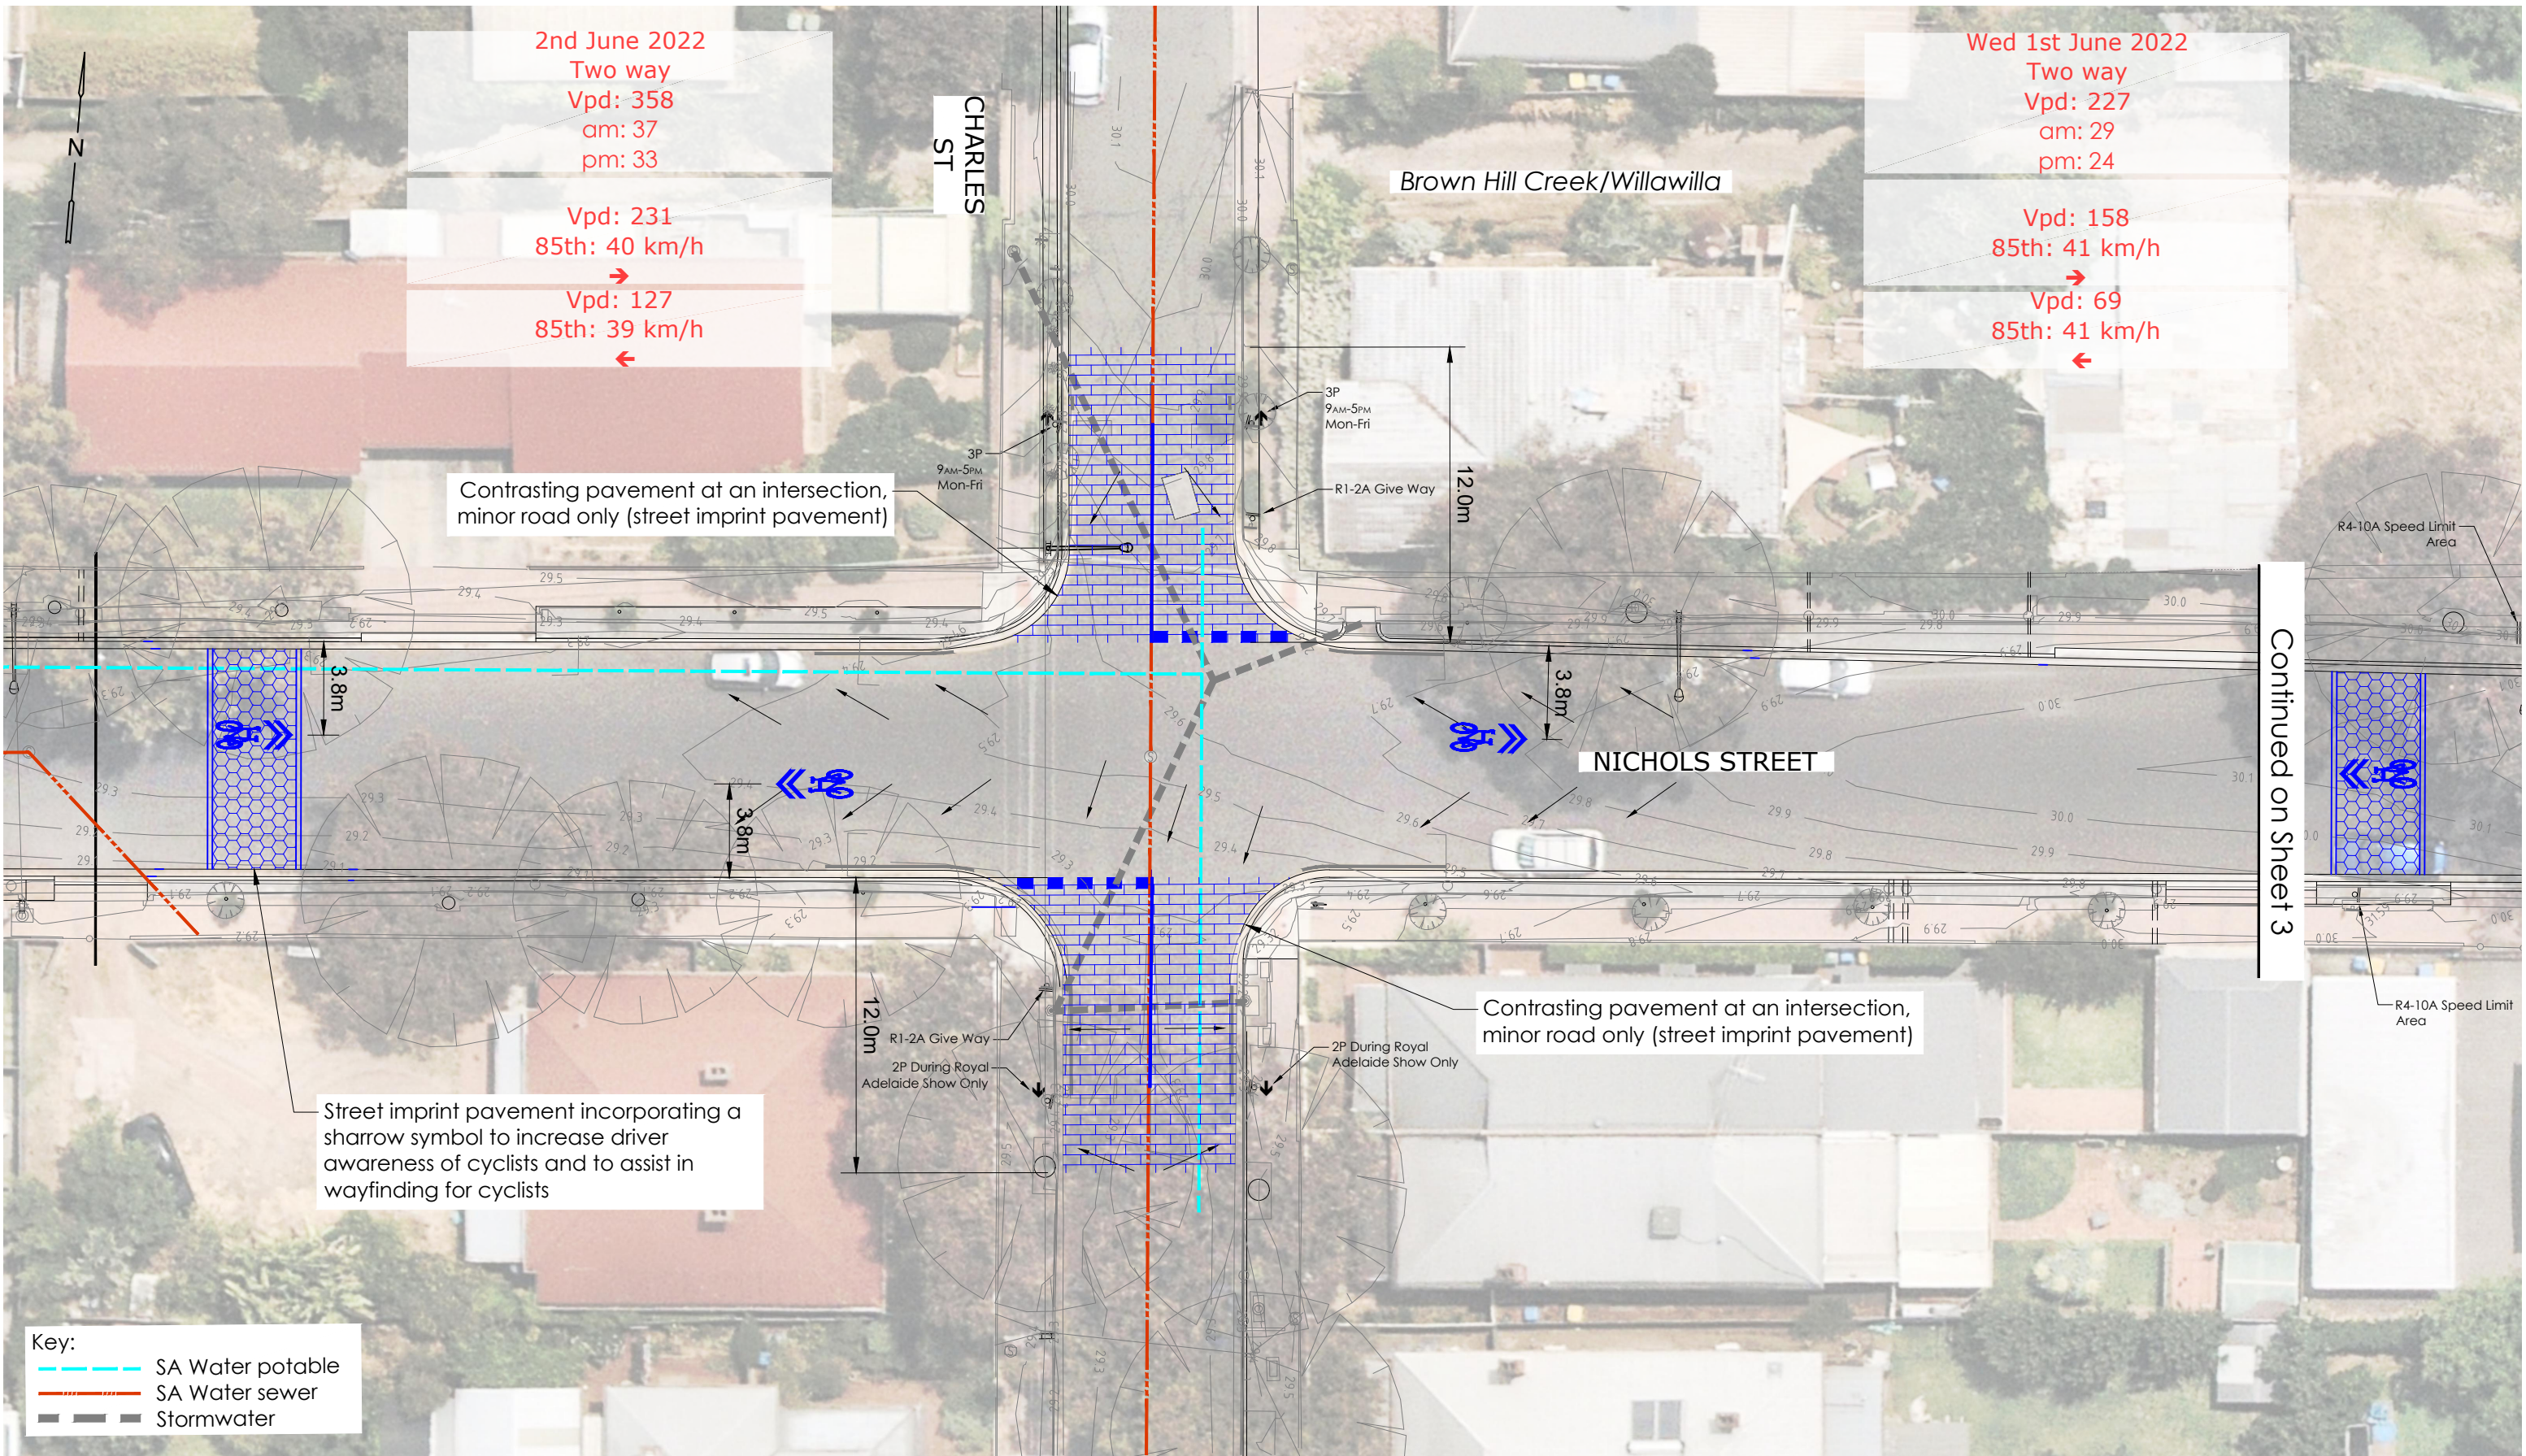

Wilberforce Walk Stage 4 Nichols Street

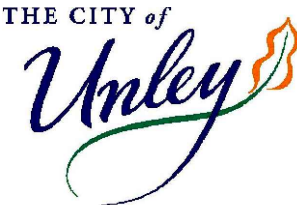

Civic Centre
181 Unley Road
Unley SA 5061

Telephone (08) 8372 5111
Facsimile (08) 8271 4886

Postal address:
PO Box 1
Unley SA 5061


Email pobox1@unley.sa.gov.au
Website www.unley.sa.gov.au

Notes


1. Service Vehicle design vehicle where currently accommodated.
2. No on-street parking spaces removed on this sheet.

DRAWN BY: C. Hardman
DATE: 26 June 2024
SCALE: 1:250
SHEET SIZE: A3
EDITION: 6

Concept 1
Sheet 2

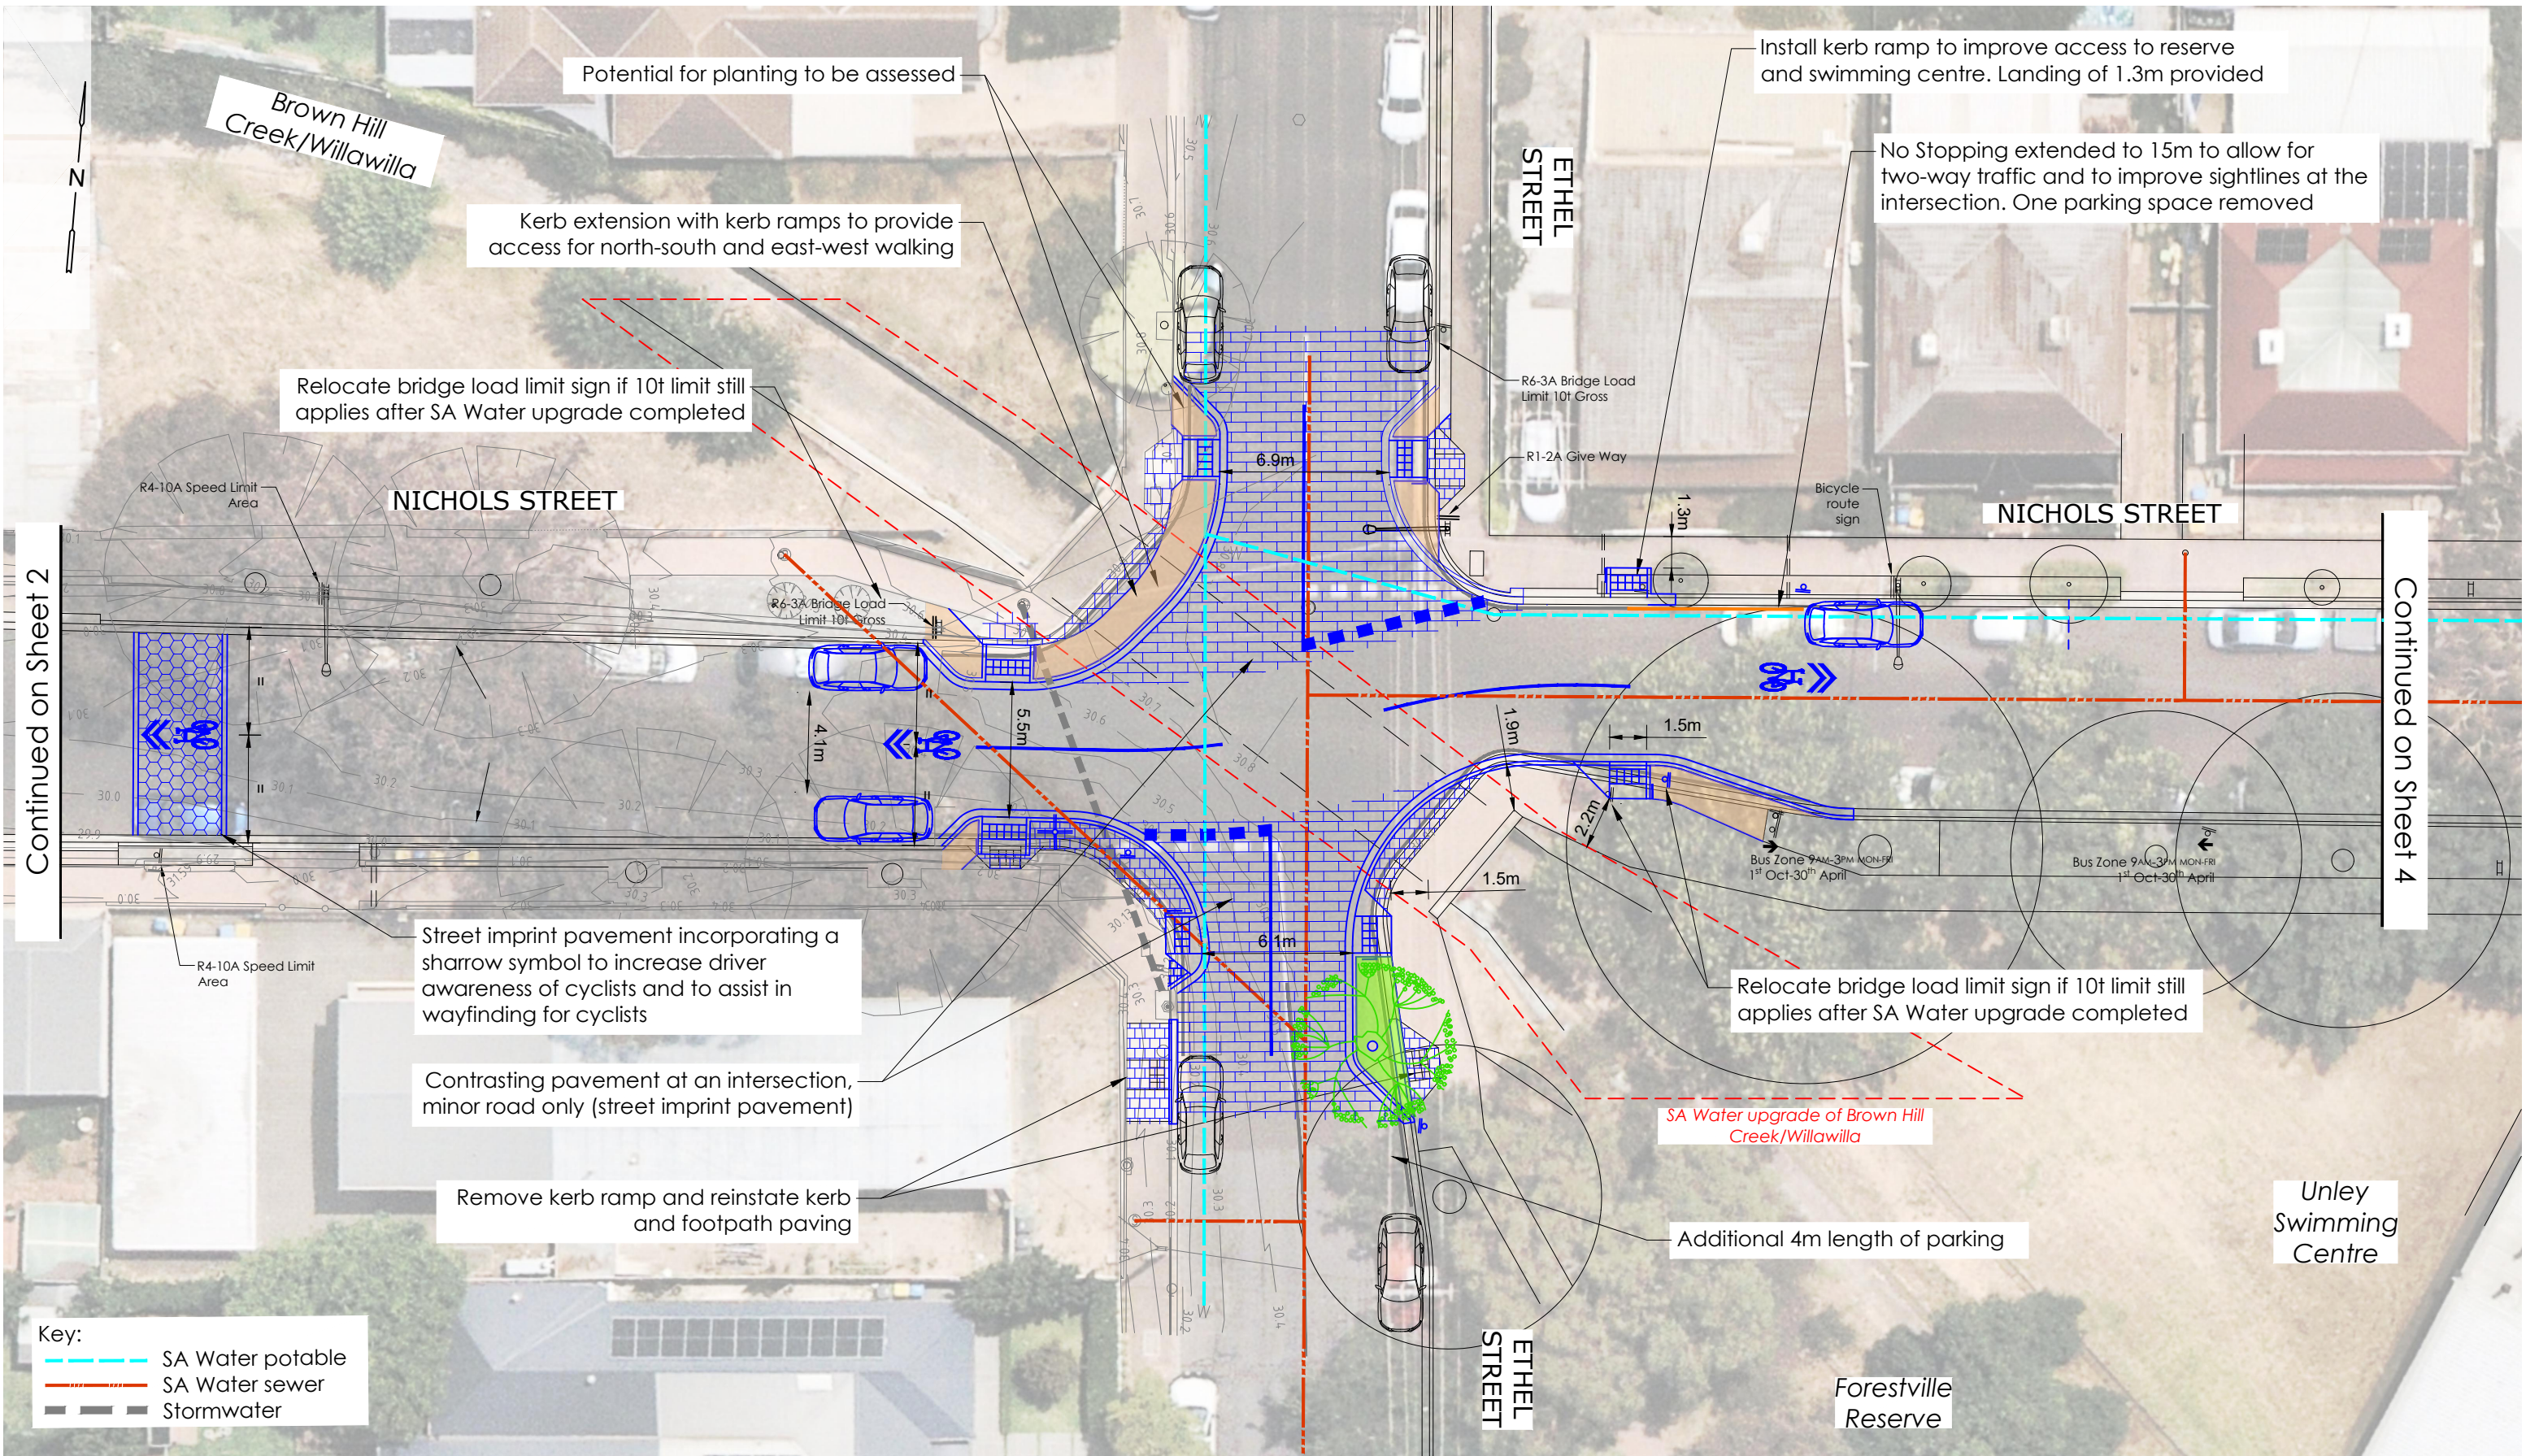

Wilberforce Walk Stage 4 Nichols Street

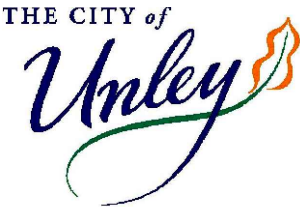


Civic Centre
181 Unley Road
Unley SA 5061
Telephone (08) 8372 5111
Facsimile (08) 8271 4886

Postal address:
PO Box 1
Unley SA 5061
Email pobox1@unley.sa.gov.au
Website www.unley.sa.gov.au

- Notes
- Service Vehicle design vehicle where currently accommodated.
 - One on-street parking space removed on this sheet.

DRAWN BY: C. Hardman
DATE: 1 July 2025
SCALE: 1:250
SHEET SIZE: A3
EDITION: 6

Concept 1
Sheet 3

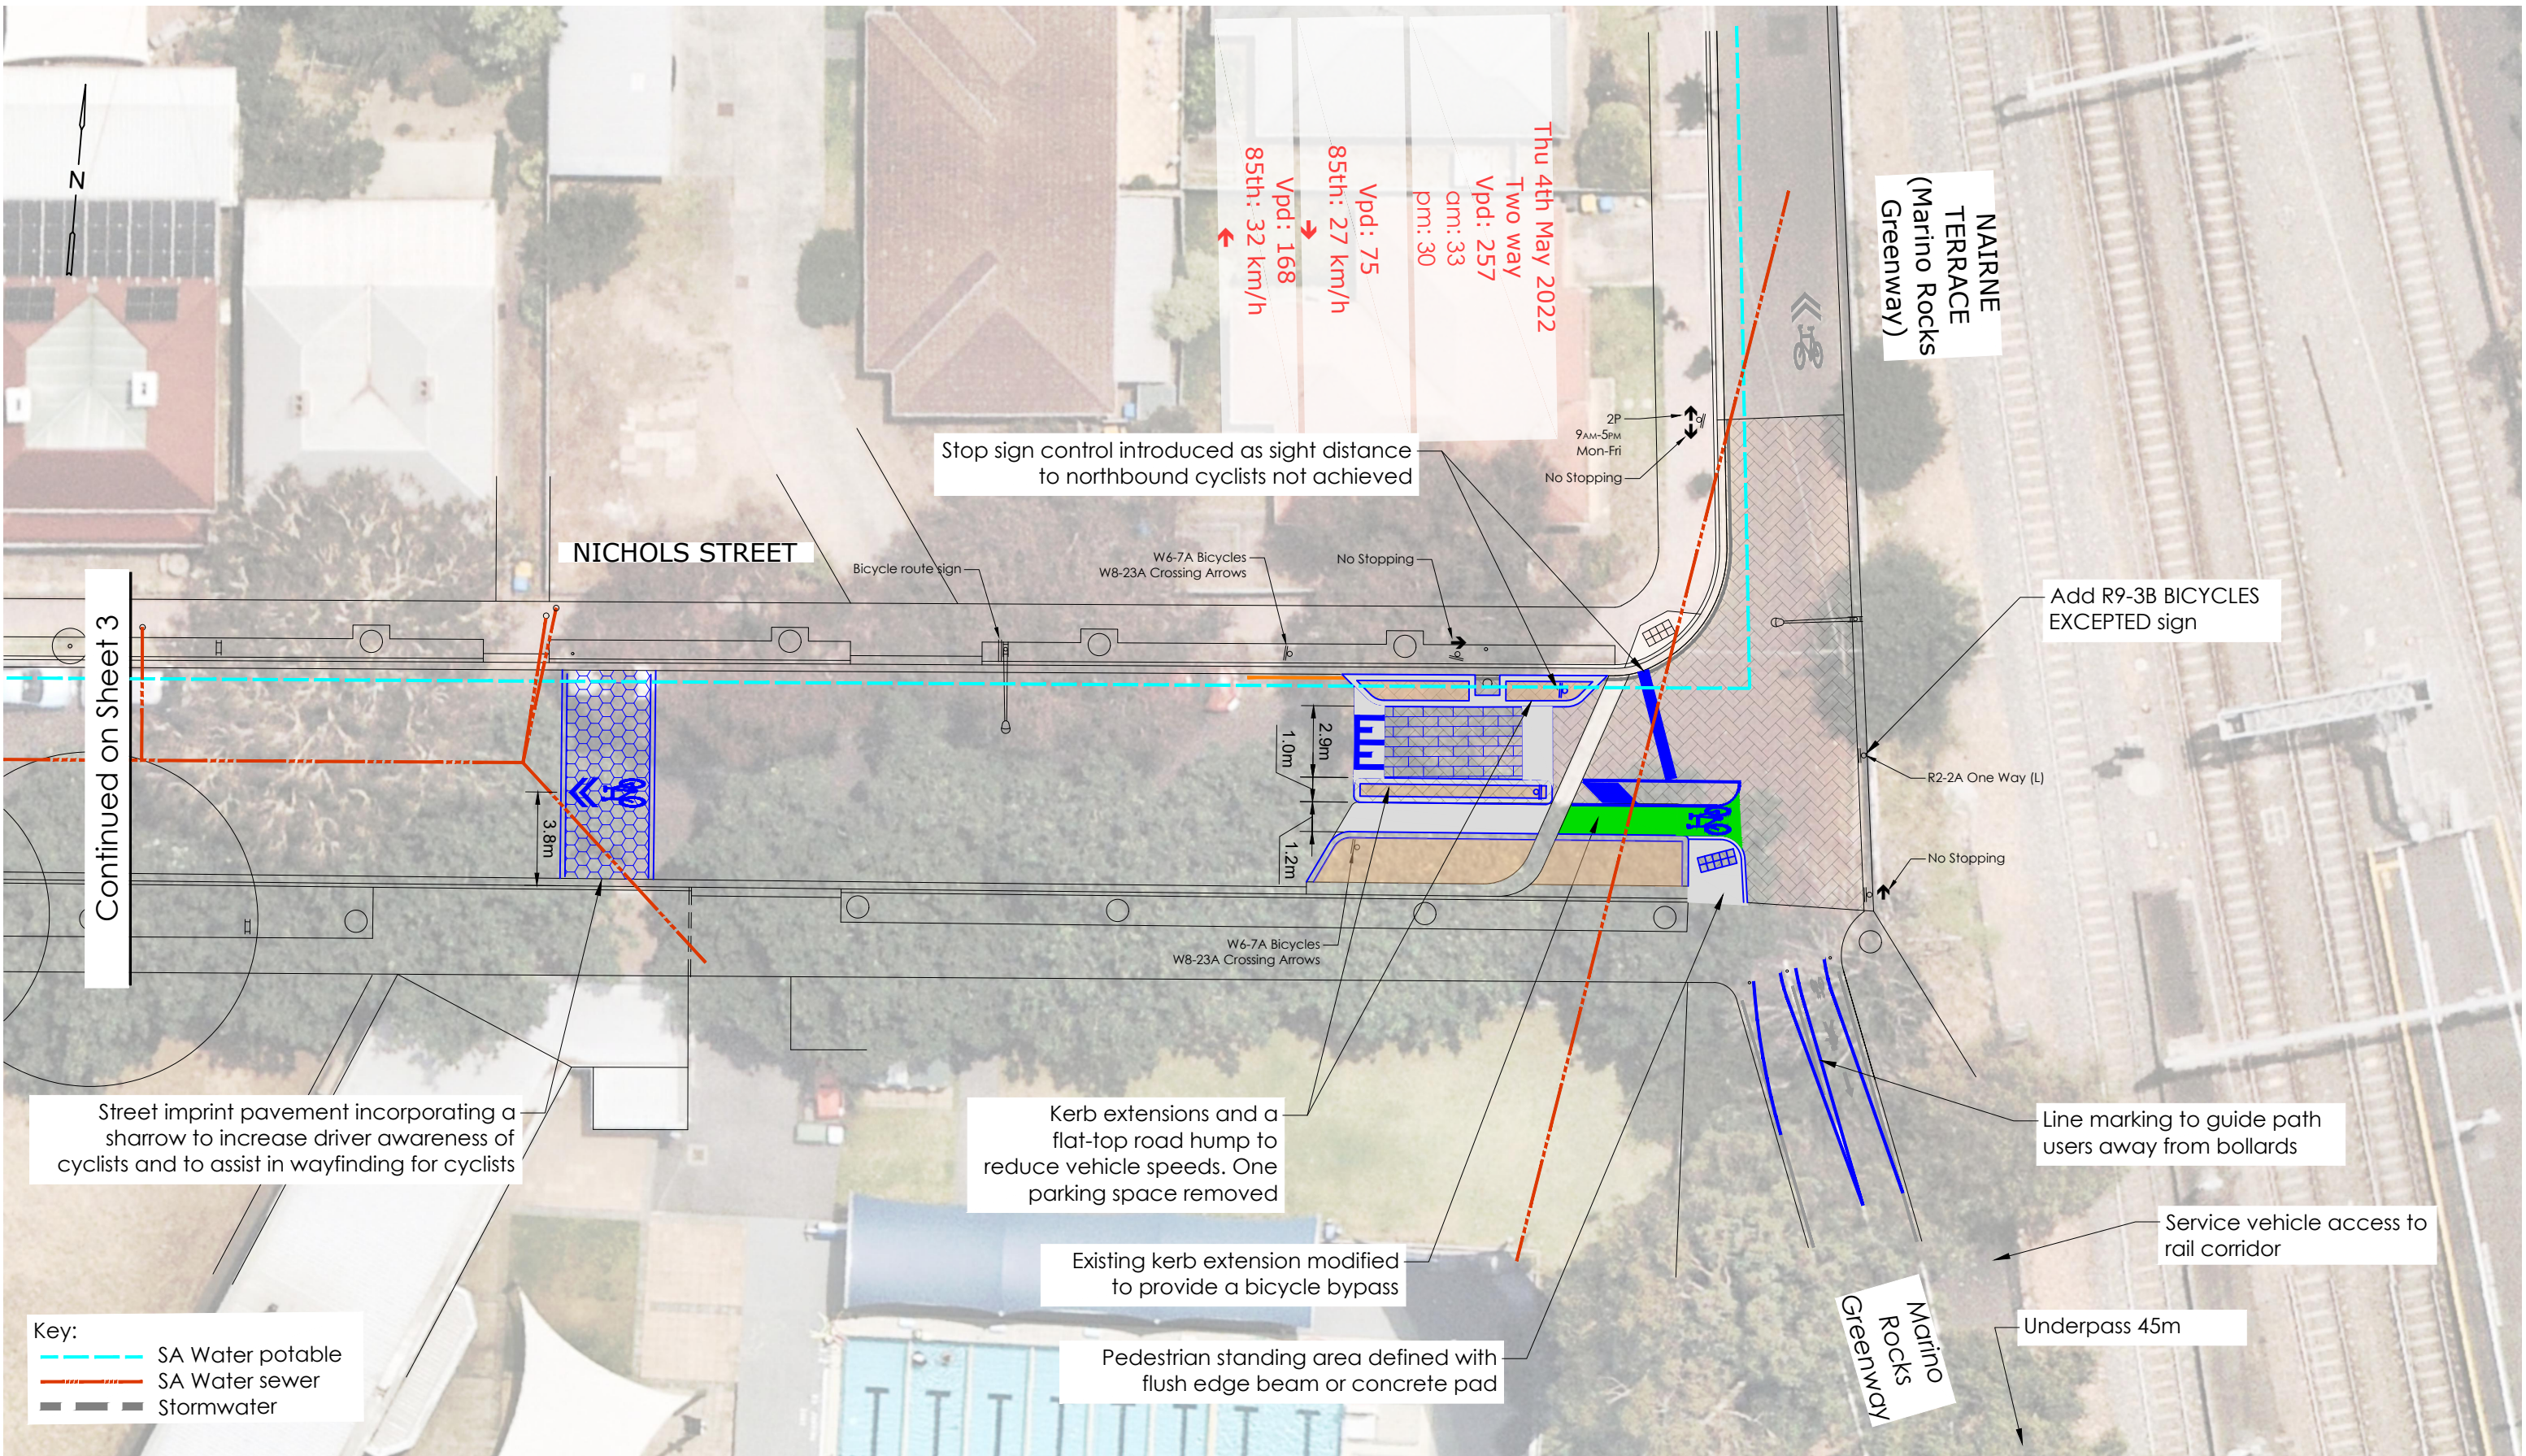

Wilberforce Walk Stage 4 Nichols Street

Concept 1 OptA
Sheet 4



Civic Centre
181 Unley Road
Unley SA 5061

Telephone (08) 8372 5111
Facsimile (08) 8271 4886

Postal address:
PO Box 1
Unley SA 5061

Email pobox1@unley.sa.gov.au
Website www.unley.sa.gov.au

Notes

1. Service Vehicle design vehicle where currently accommodated.
2. No on-street parking spaces removed on this sheet.

DRAWN BY: C. Hardman
DATE: 26 June 2025
SCALE: 1:250
SHEET SIZE: A3
EDITION: 6